


GROUND FLOOR PLAN-07

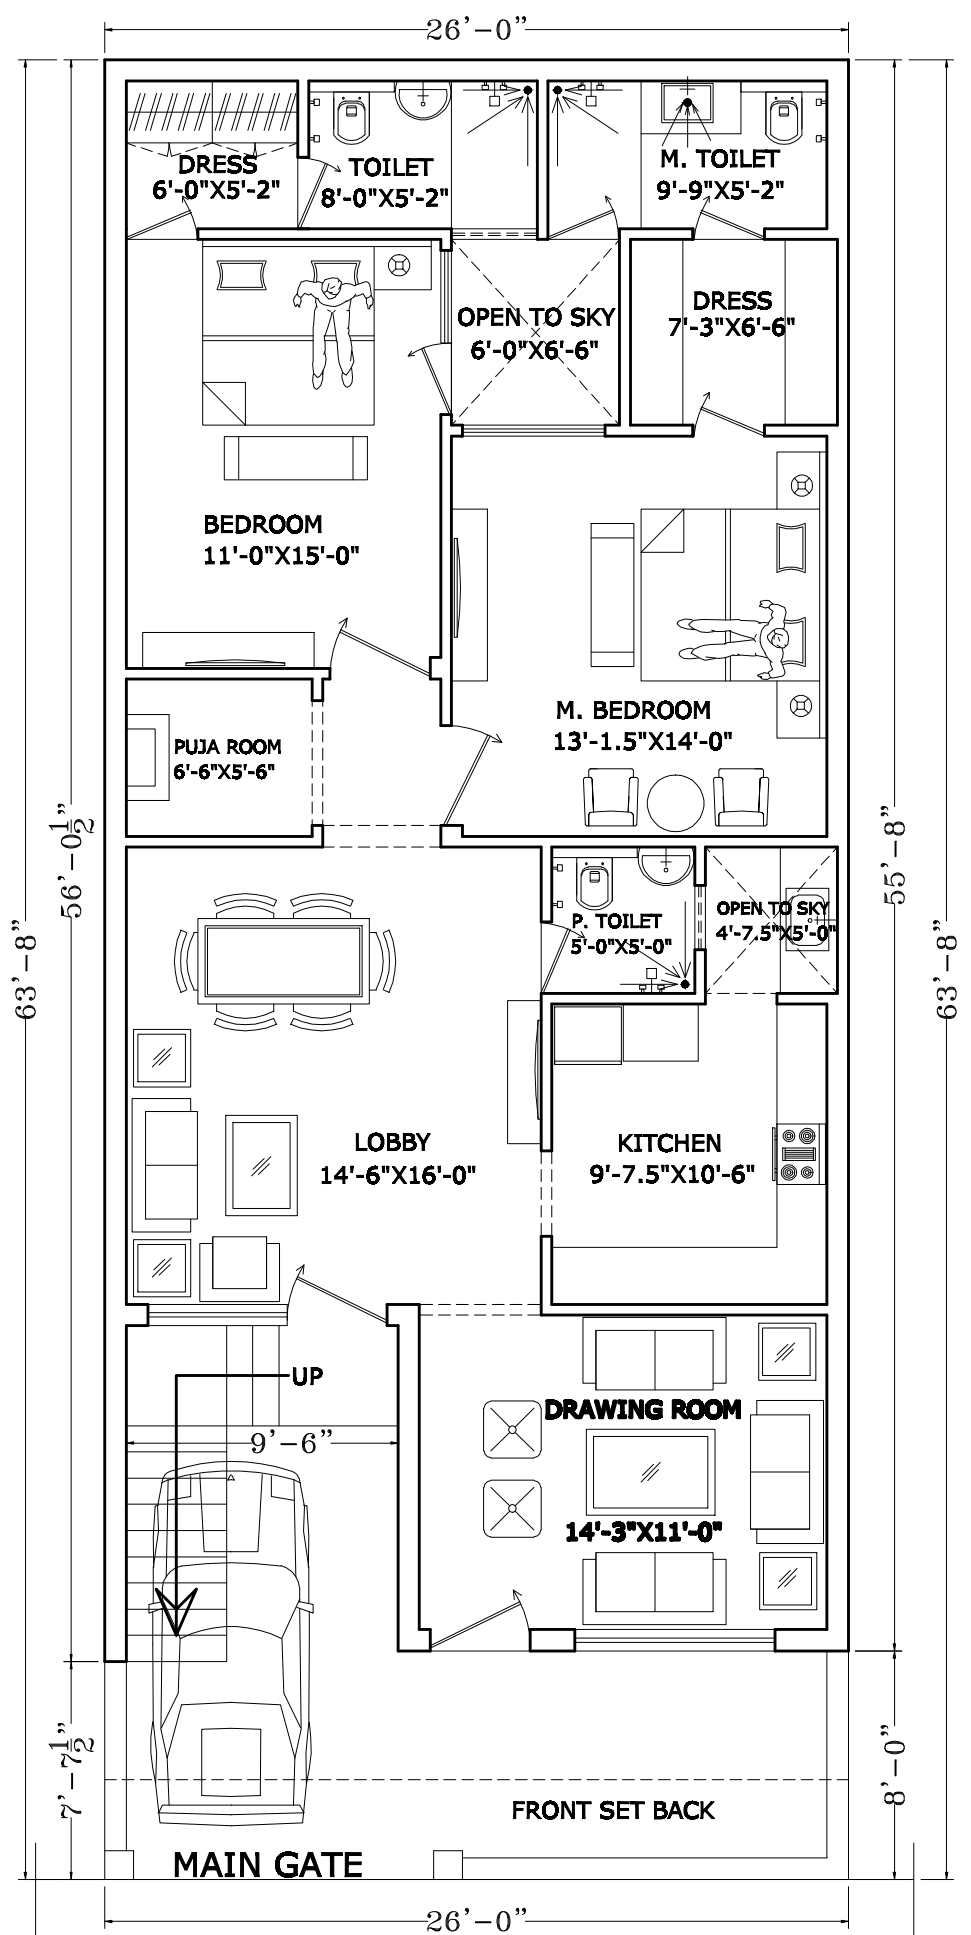

GROUND FLOOR PLAN-08